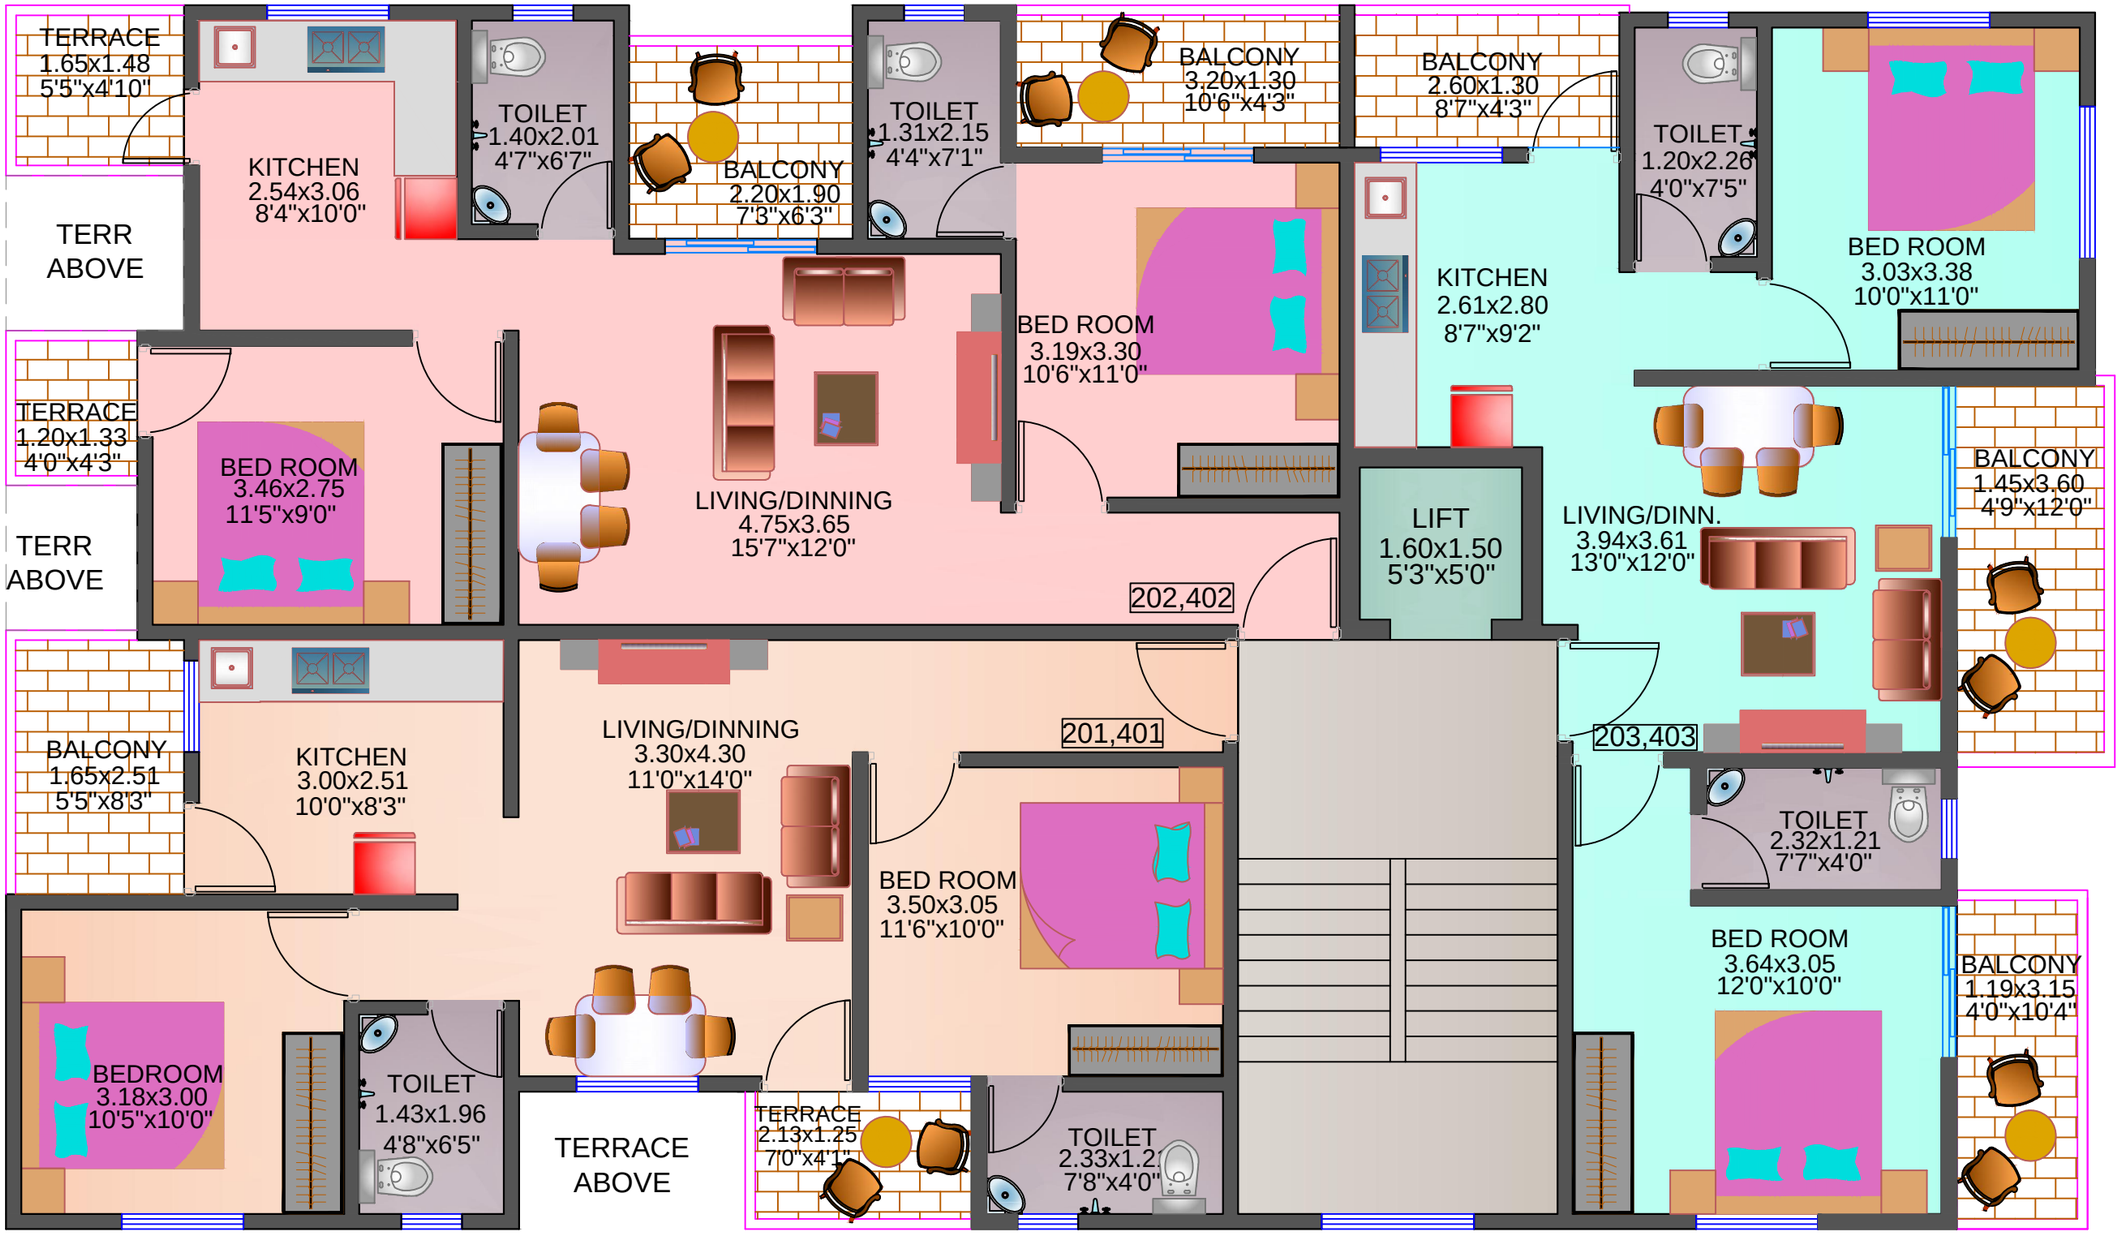

SECOND & FOURTH FLOOR PLAN

PROPOSED RESIDENTIAL BUILDING AT
PLOT NO A-8 APARAJITA SOCIETY
BAVDHAN KH. PUNE
FOR- MR.DAGADE

N

DATE-08.03.2018

DRUSHTIKON
ARCHITECT & CO-RELATES
B-5 PRIMROSE APT.BEHIND DUTTA MANDIR,
BANER , PUNE-411045
MO. 9422081974 OFF.(020) 29709606